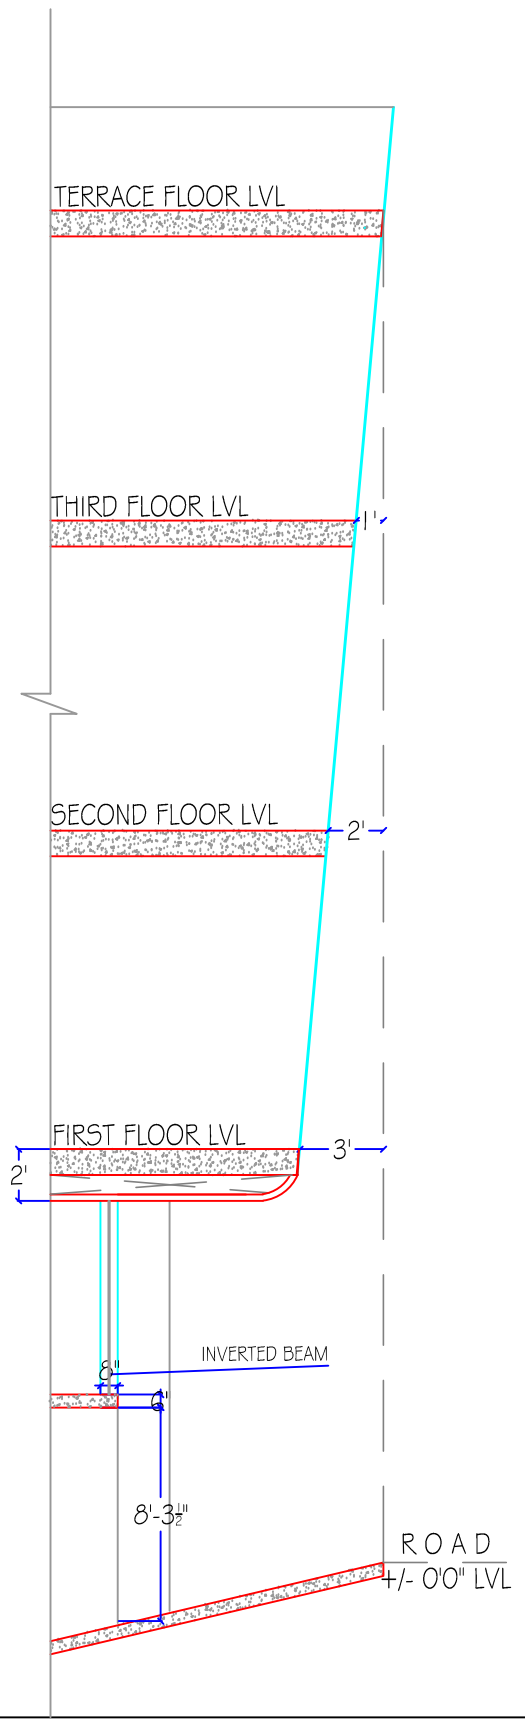

SECTION @ AA

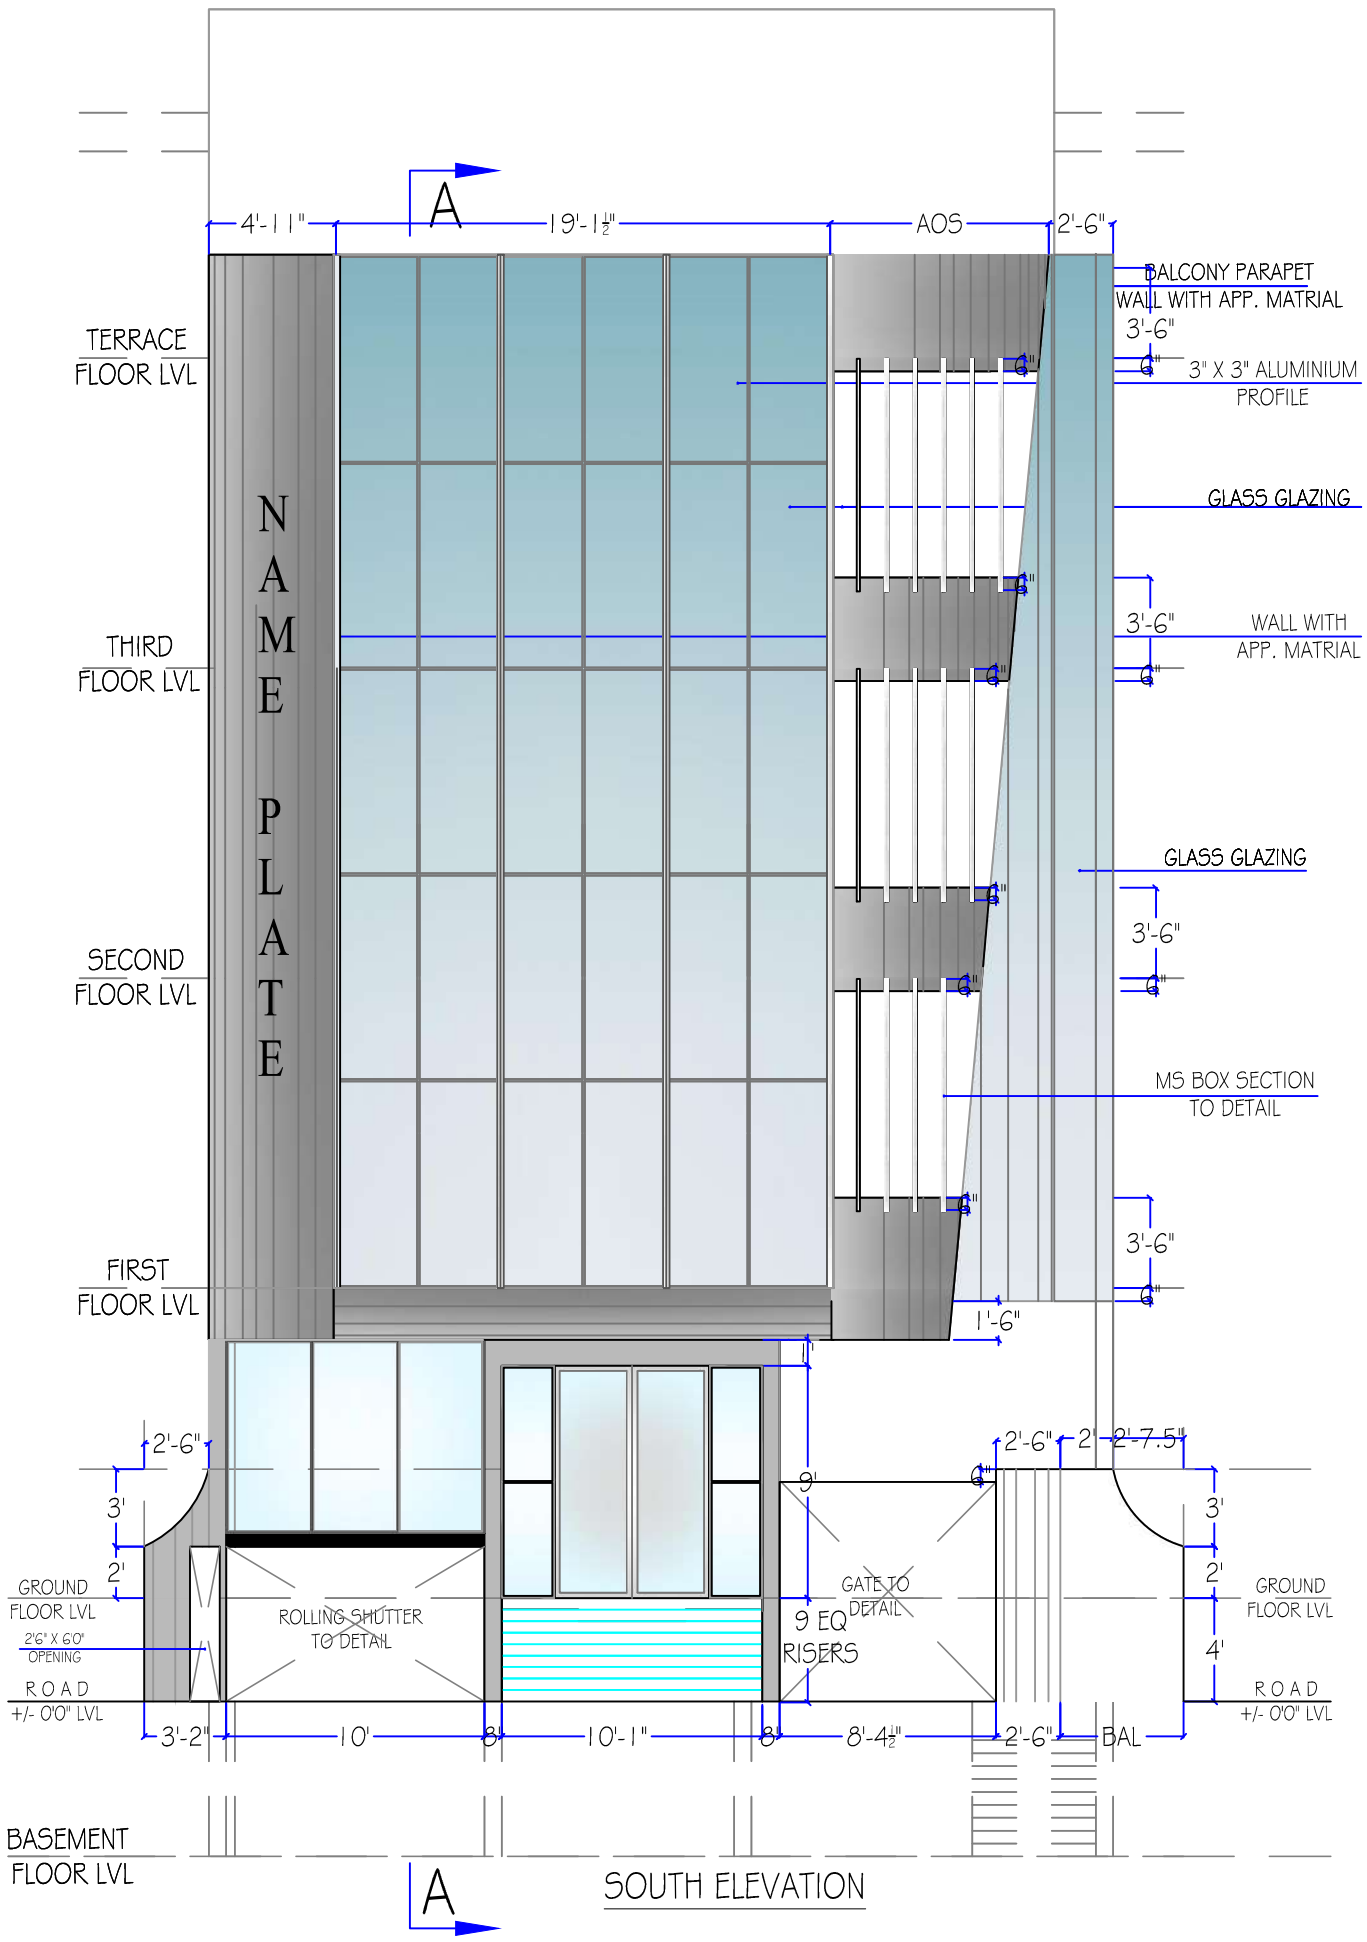

SOUTH ELEVATION

Project: COMMERCIAL	FOR CONSTRUCTION	0
Client: VIDYA ENTERPRISES	Purpose of Issue	Rev
	Subtitle :	
Drawing Title: SOUTH ELEVATION MARKING DWG	Size: A3	Rev: 00
Drawing Number: BA/VEP/EMD/01		

Basu.S.Khodanpur
Architects & Interiors
#1, SHRUR PARK ROAD, OFF 4TH CROSS,
MALLESWARAM, BANGALORE-03
OFFICE: 080 23369402.